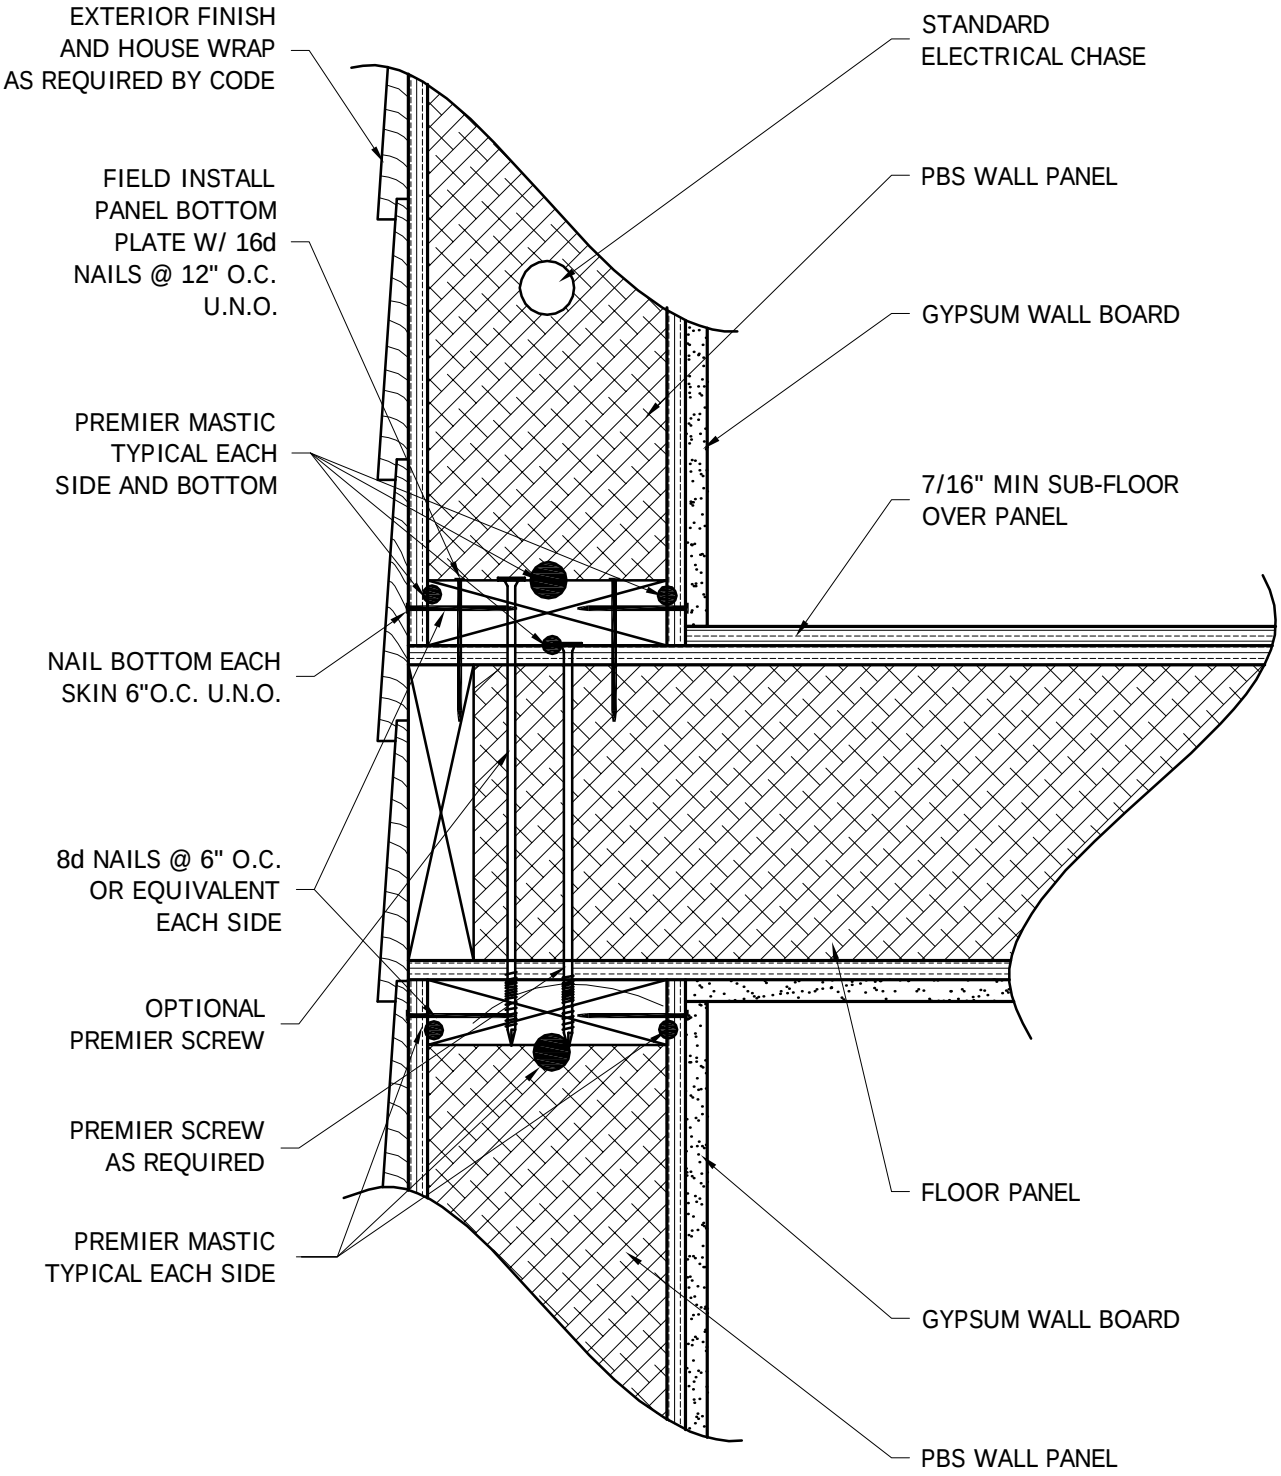

PBS-111

PLATFORM FRAMING

8-16-07

PREMIER BUILDING SYSTEMS