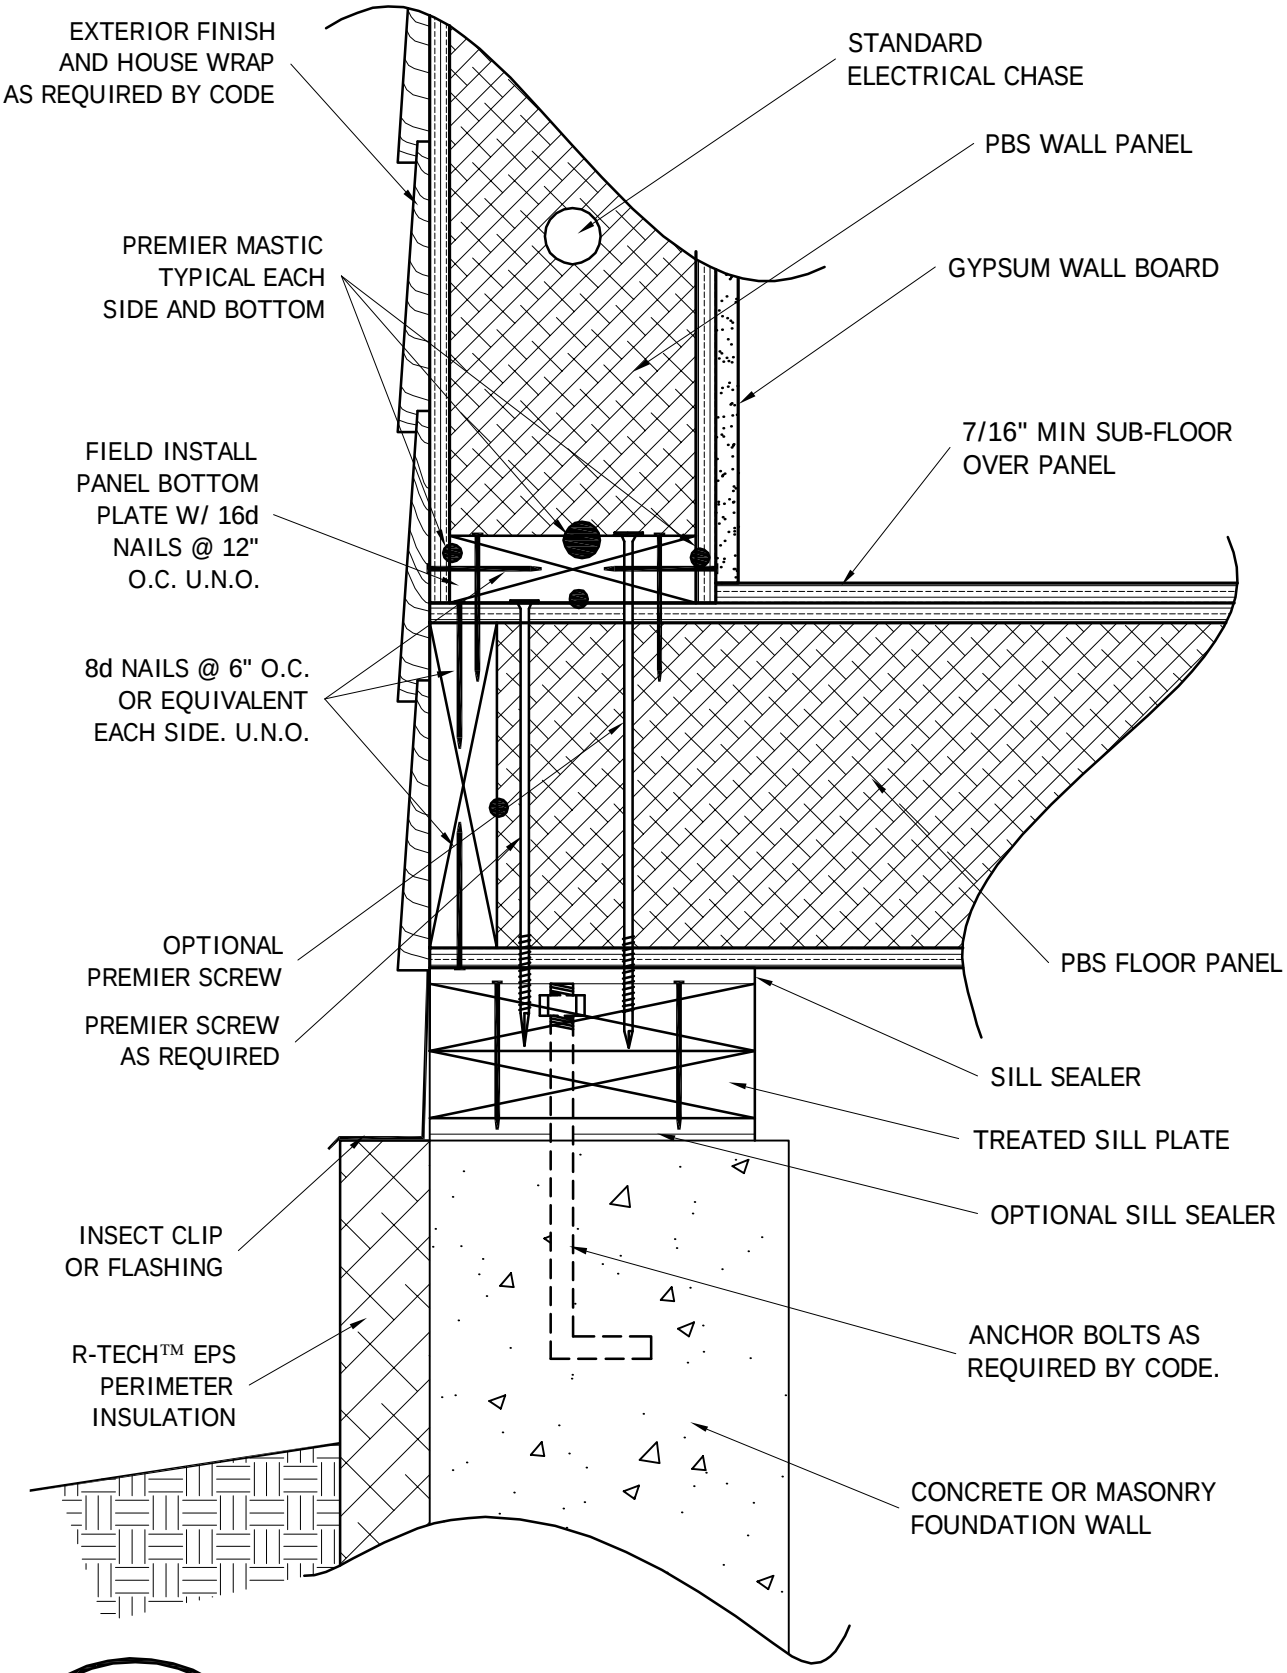

PBS-106

FOUNDATION FRAMING

8-16-07

PREMIER BUILDING SYSTEMS