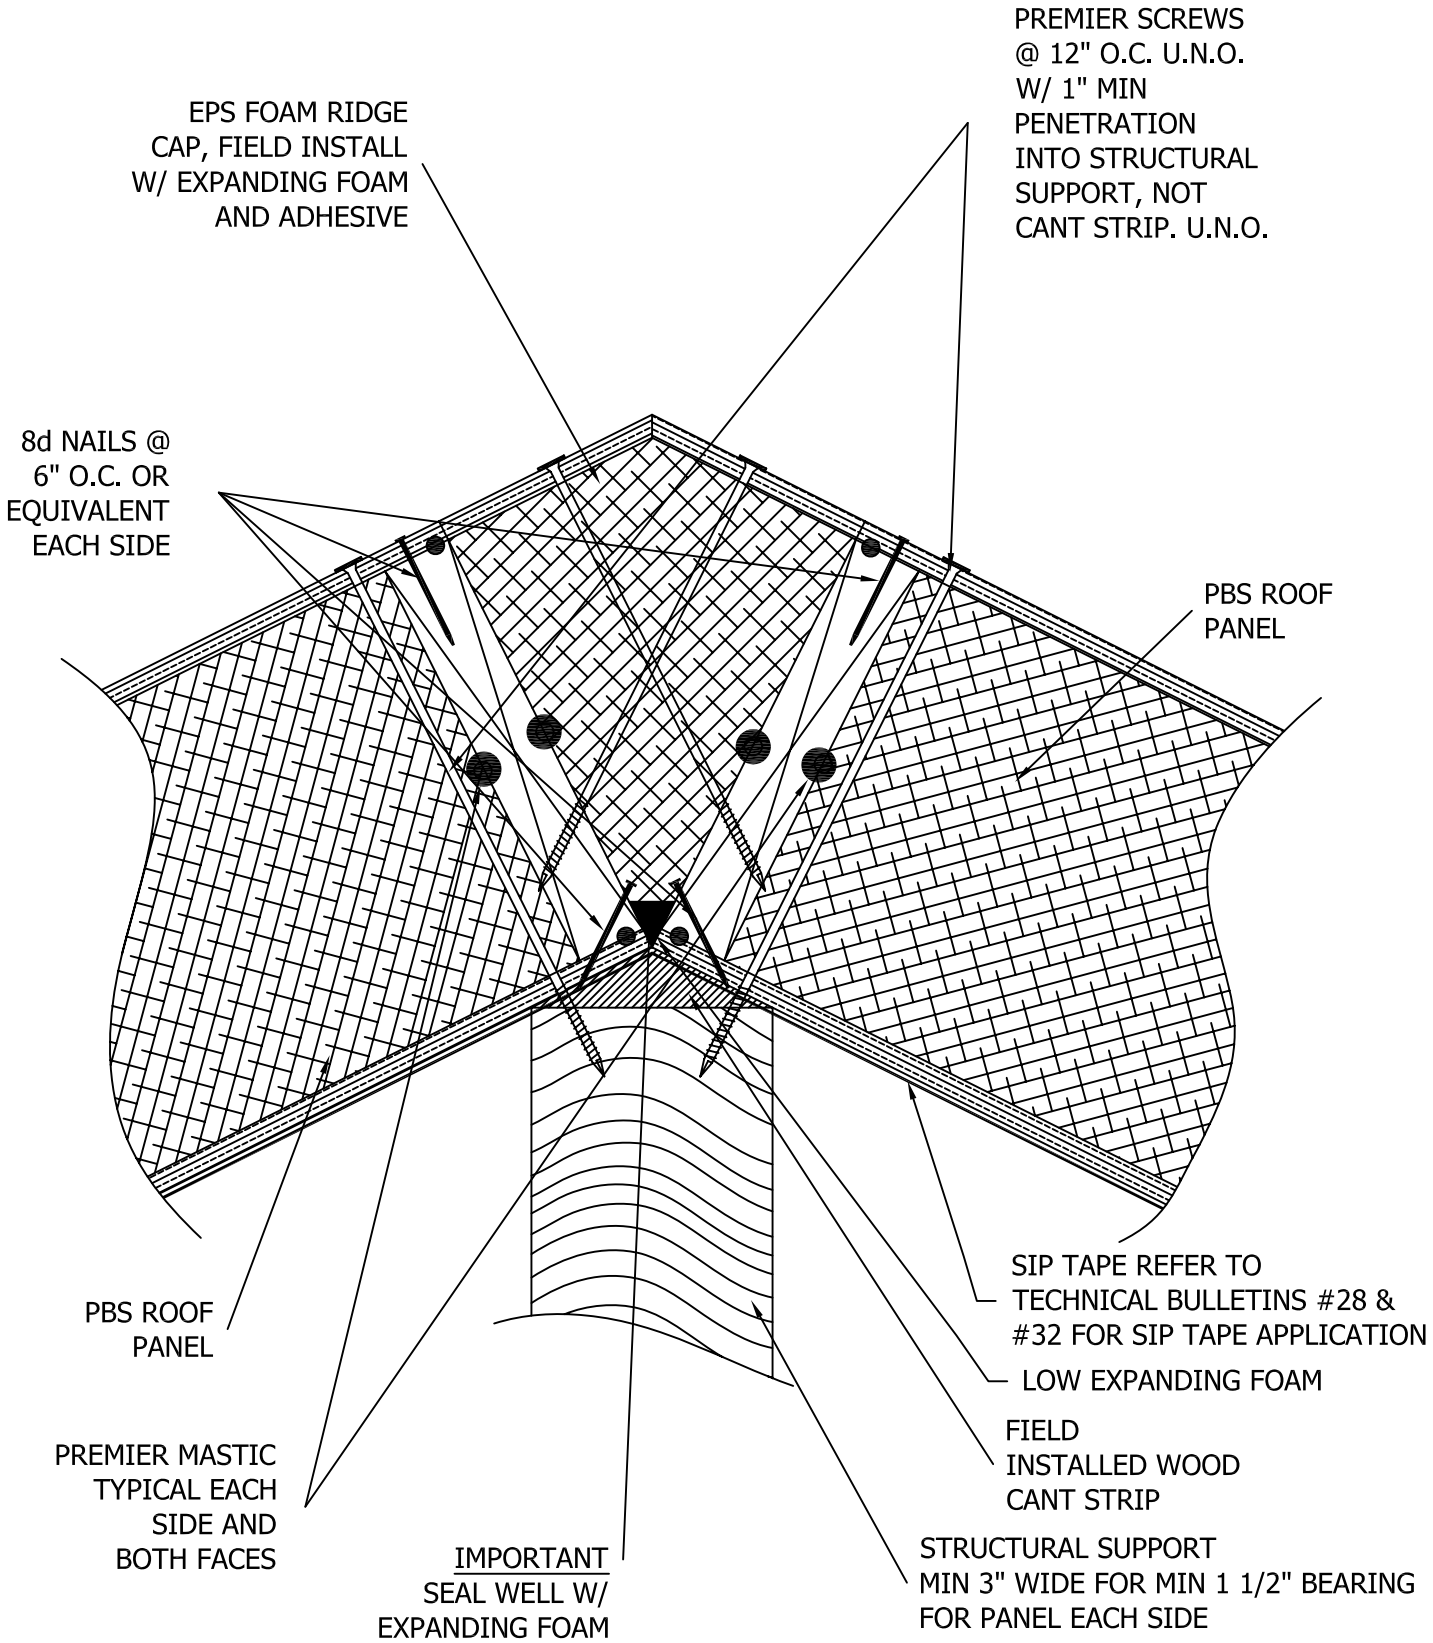

PBS-304

RIDGE CAP DETAIL

11-9-10

PREMIER BUILDING SYSTEMS