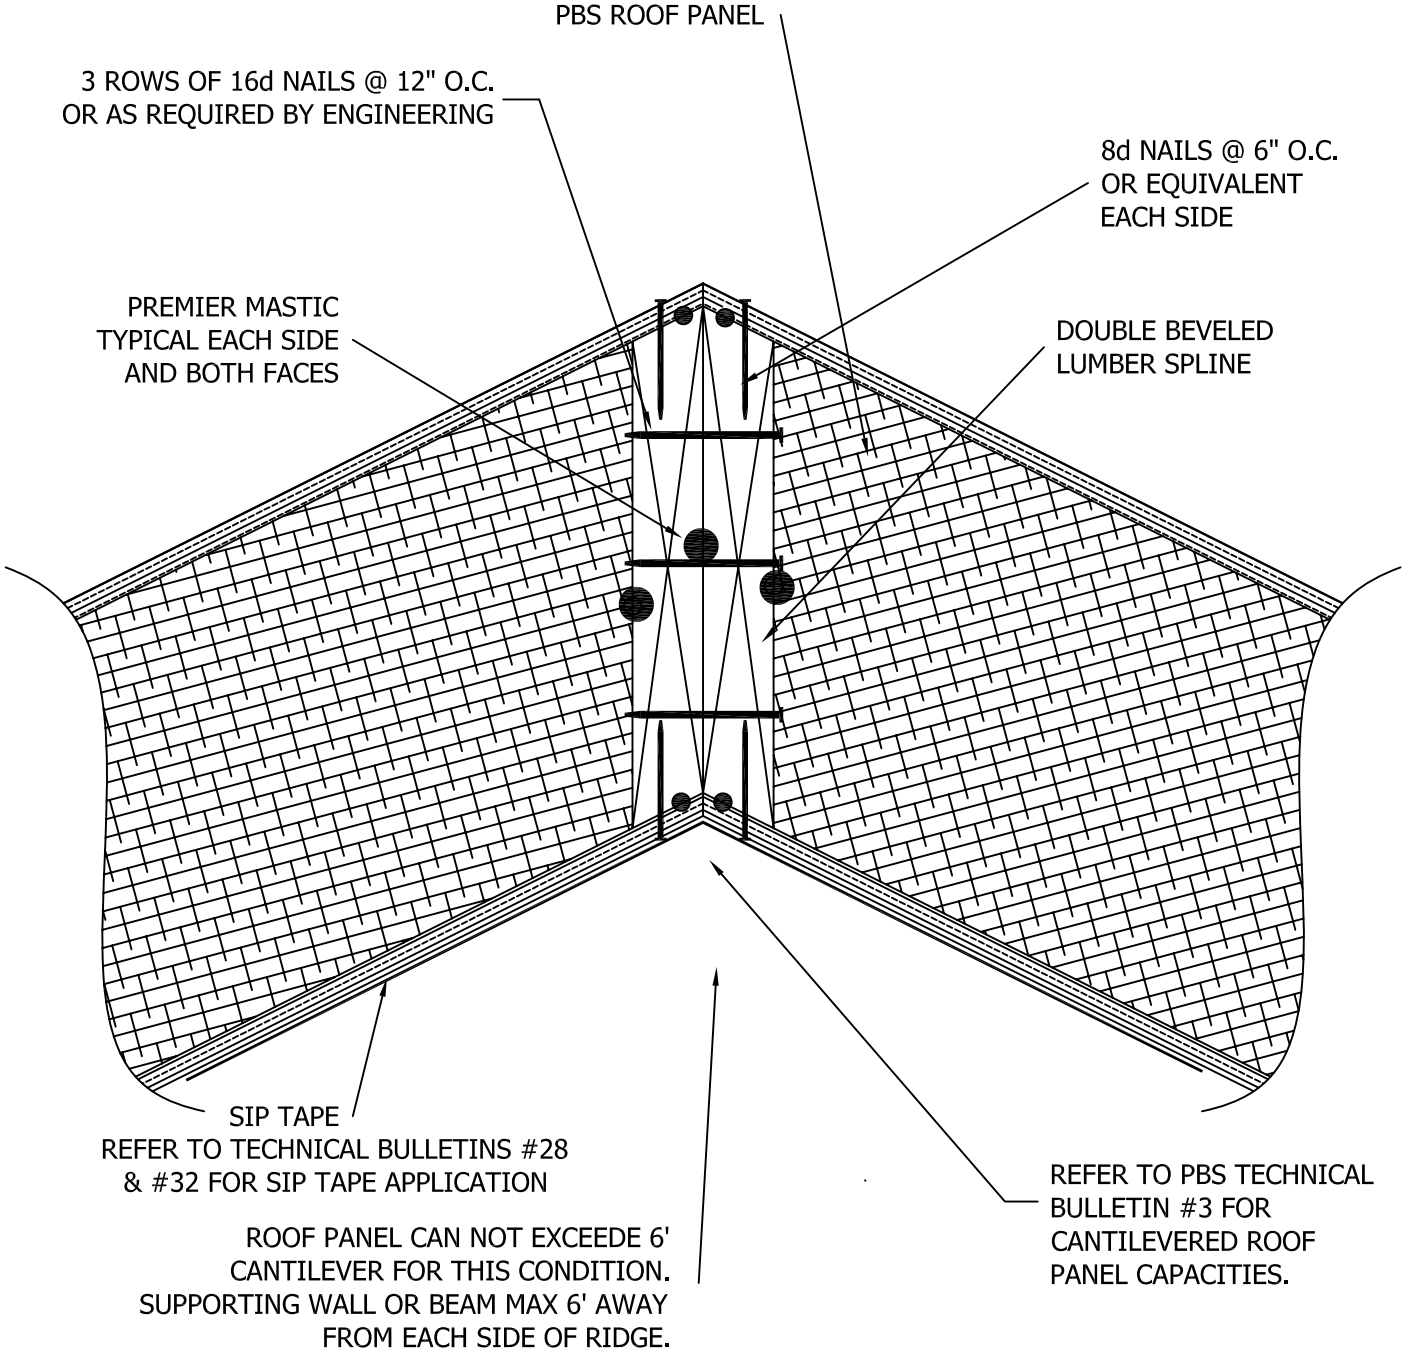

PBS-319 CANTILEVERED RIDGE WITH BLOCKING 11-9-10

PREMIER BUILDING SYSTEMS